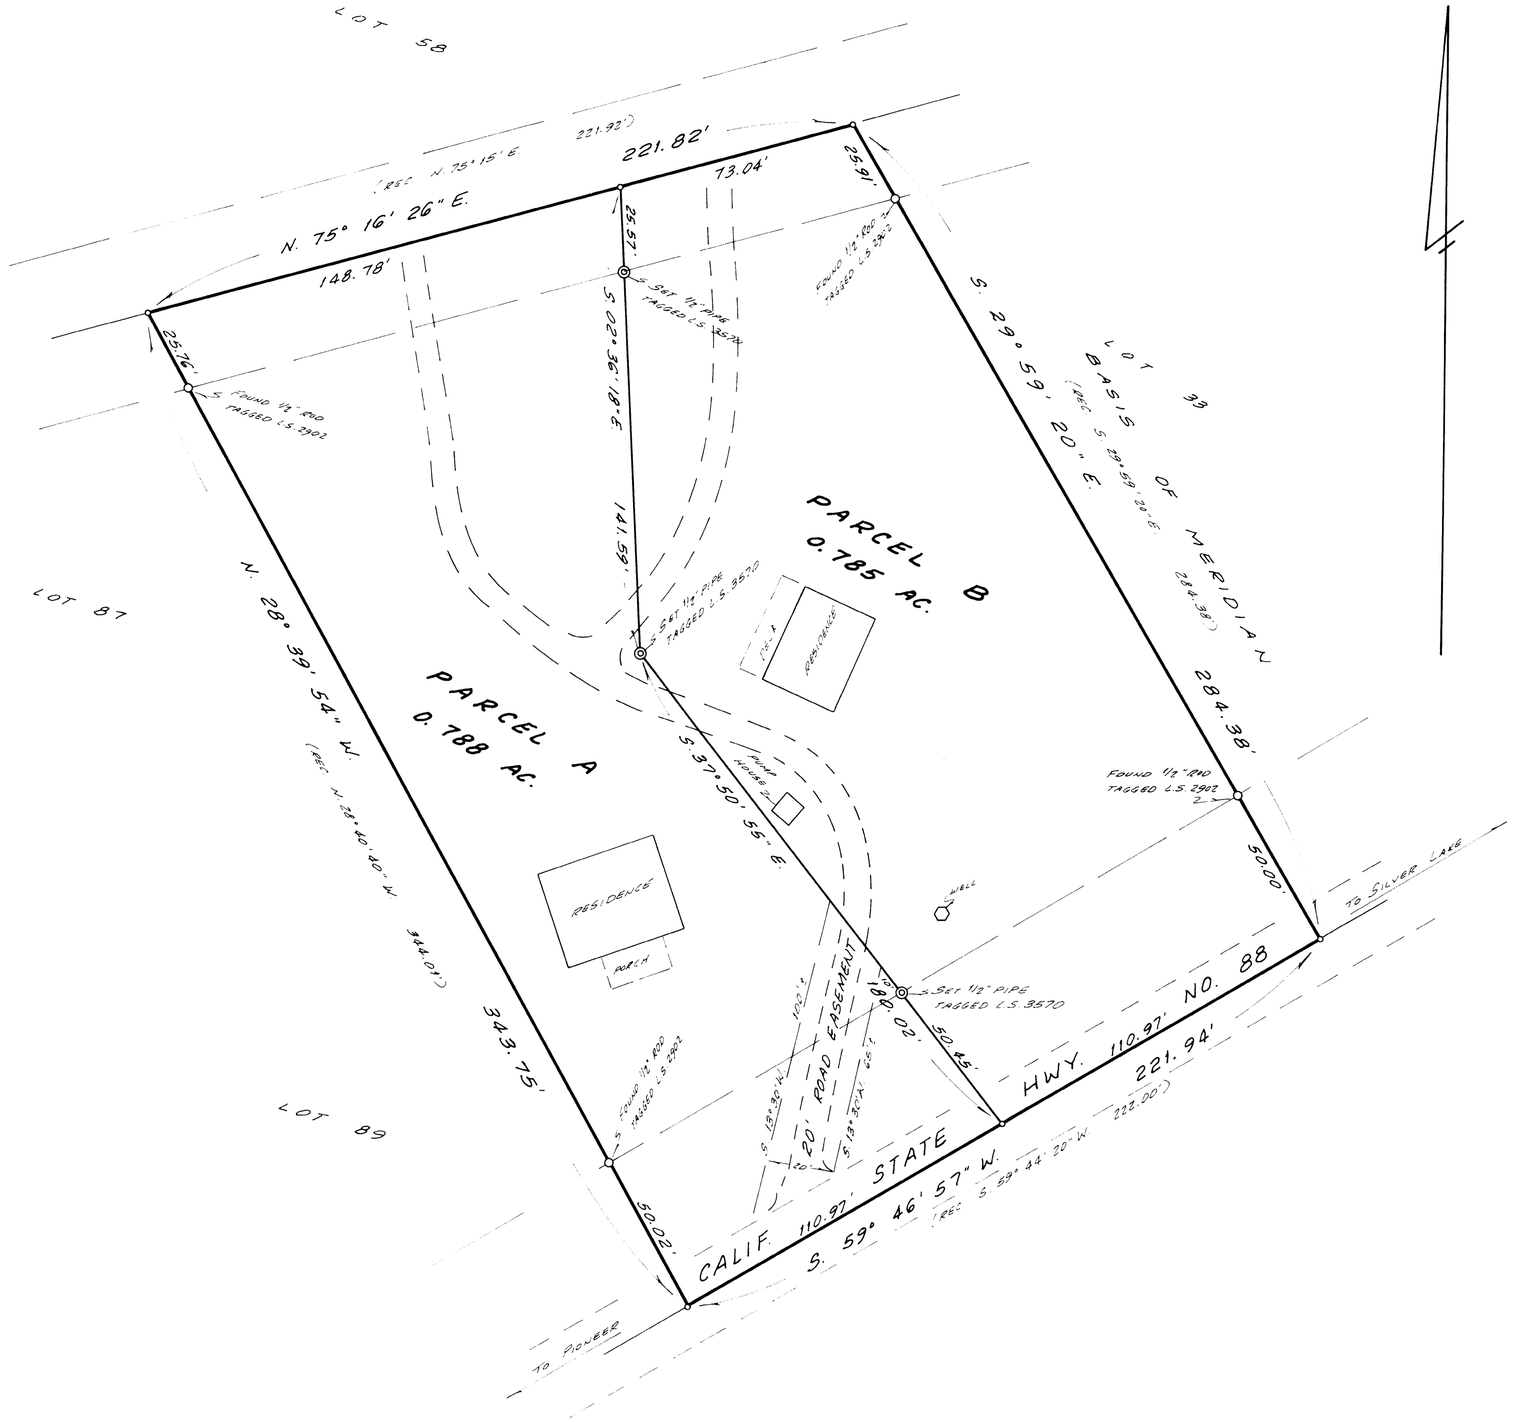

SURVEYOR

THIS MAP CORRECTLY REPRESENTS A SURVEY MADE BY ME OR UNDER MY DIRECTION IN CONFORMANCE WITH THE REQUIREMENTS OF THE LAND SURVEYOR'S ACT IN NOVEMBER, 1969 AT THE REQUEST OF MR. ROBERT HERN.

Ciro L. Toma

CIRO L. TOMA L.S. 3570

COUNTY SURVEYOR

THIS MAP HAS BEEN EXAMINED FOR CONFORMANCE WITH THE REQUIREMENTS OF THE LAND SURVEYOR'S ACT THIS 12th DAY OF NOVEMBER, 1969

Ledger L McMann

AMADOR COUNTY SURVEYOR

COUNTY RECORDER

FILED THIS 1 DAY OF Dec., 1969, AT 2:26 P.M., IN BOOK 15 OF MAPS AND PLATS AT PAGE 68 AT THE REQUEST OF CIRO L. TOMA.

Fee $6.00

Anthony Sutton

AMADOR COUNTY RECORDER

NOTE

THE MERIDIAN OF THIS SURVEY IS REFERRED TO THE EAST LINE OF LOT 88 OF SIERRA PINES UNIT NO. 2, A MAP OF WHICH IS RECORDED IN THE OFFICE OF THE RECORDER OF AMADOR COUNTY IN BOOK 1 OF SUBDIVISION MAPS AT PAGE 12.

RECORD OF SURVEY FOR

ROBERT HERN

BEING LOT 88, SIERRA PINES UNIT NO. 2 IN SEC. 36, T. 8 N., R. 13 E., M.D.M., AMADOR CO.

SCALE: 1" = 30'

NOV., 1969

CIRO L. TOMA & ASSOCIATE
JACKSON, CALIFORNIA